


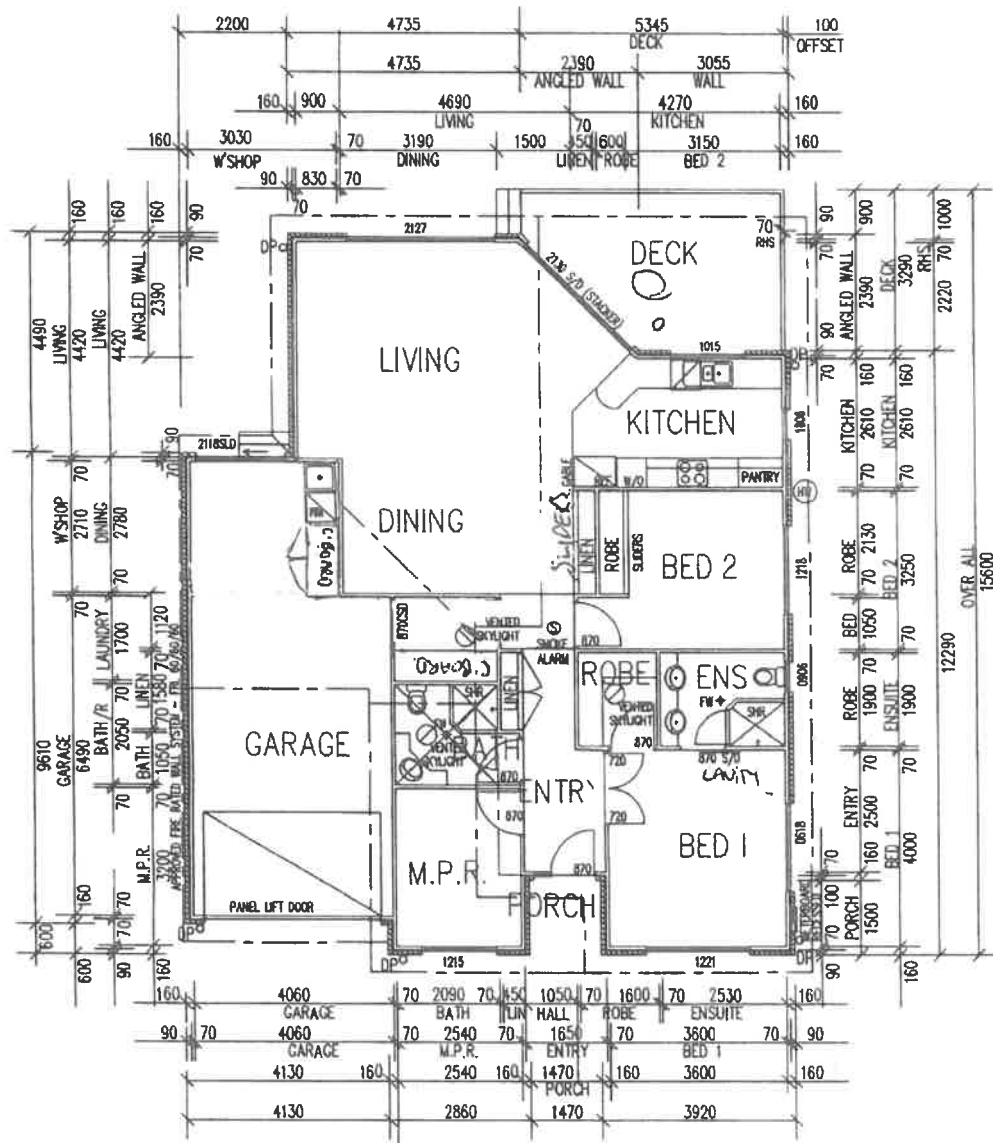

AREA
 RESIDENCE 129.0m²
 PORCH/DECKS 14.7m²
 GARAGE 28.4m²
 TOTAL 172.1m²

NOTES

- SMOKE ALARMS TO COMPLY WITH BCA CLASS 1-10 PART 3.7.2 AND WITH A.S.3786
- ALL BUILDING WORK TO COMPLY WITH THE BUILDING CODE OF AUSTRALIA, LOCAL AUTHORITY REQUIREMENTS & REGULATIONS AND THE AS 1684.2-1999 RESIDENTIAL TIMBER-FRAMED CONST.
- TERMITE MANAGEMENT
- IN ACCORDANCE WITH THE CURRENT AUSTRALIAN STANDARD, AS3660.1 (2000) AND BCA 3.1.31 (AMEND 9)
- WET AREA CONSTRUCTION TO AS 3740

EUCALYPTUS-ACD WITH WORKSHOP

ORIENTATION
 RIGHT HAND

DRAWING
 FLOOR PLAN

SCALE: 1:100
 DATE: 22.08.12
 REF No: A
 SHEET No: 1 OF 2

REVISION	DATE	BY
A	22.08.12	CW

CHECK ALL DIMENSIONS BEFORE COMMENCEMENT OF CONSTRUCTION. ALL DESIGNS ARE COPYRIGHT AND REMAIN THE PROPERTY OF PALM LAKE RESORT.

Palm Lake Resort
RELOCATABLE HOME PARK

SITE: 150